Permit #F00142079

FilmL.A., Inc.
6255 W Sunset Blvd, 12th Floor
Hollywood, CA 90028
t: (213)977-8600 - f: (213)977-8601
www.filmla.com

Summary Information

Permit No: F00142079 **Type of Permit:** FILMING **Release Date:** 09/13/2018

Production Company WARNER BROS TELEVISION PRODUCTION

Insured Company Name WARNER BROS TELEVISION PRODUCTION

Contact Phone No. 1 818-954-4833
Contact Phone No. 2
Fax 818-954-4904
Address 4000 WARNER BLVD
BURBANK, California 91522

Production Title LETHAL WEAPON

Type of Production TV Drama

Producer Marc Alpert

Director Rob Bailey

1st AD Larry Wagner

Production Manager Mark Bashaar

FilmL.A. Coordinator Naomi Kajiyama

Location Manager Timothy Hillman
Primary Phone Mobile - 213-712-1637
Secondary Phone Office - 818-954-3077

Location Assistant Mona Nash Boelter
Primary Phone Mobile - 818-415-8383
Secondary Phone Office - 818-954-3077

Fees

Posting 600	$414.00
Posting Max	$1,035.00
Notification Charge	$595.00
FILMLA NON-REFUNDABLE FILM APPLICATION FEE	$685.00
LA CITY LANE AND STREET CLOSURE FEE	$312.00
LA COUNTY FIRE REVIEW	$282.00
LA COUNTY ROAD INSPECTION FEE	$360.00
LA COUNTY ROAD APPLICATION FEE	$163.00
LA CITY FIRE DEPARTMENT SPOT CHECK SURCHARGE	$85.00
LA COUNTY ROAD ENCROACHMENT PERMIT PROCESSING FEE	$297.00

Total Permit Fee $4,228.00

Number of Locations 3

NOT A PERMIT

FilmL.A., Inc.
6255 W Sunset Blvd, 12th Floor
Hollywood, CA 90028
t: (213)977-8600 - f: (213)977-8601
www.filmla.com

Summary Information

Location

Permit Number	F00142079	**Location Manager**	Timothy Hillman
Production Company	WARNER BROS TELEVISION PRODUCT...	Primary Phone	Mobile - 213-712-1637
Insured Company	WARNER BROS TELEVISION PRODUCT...	Secondary Phone	Office - 818-954-3077
Production Title	LETHAL WEAPON		

This location has been CANCELED

Location Address	4057 Wilkinson Ave, Studio City, CA, 91604
Location Type	Private Residence
Prep Dates	9/7/2018 - 9/7/2018 07:00 - 19:00 1 day
Film Dates	9/10/2018 - 9/10/2018 05:00 - 22:00 1 day
Strike Dates	9/11/2018 - 9/11/2018 07:00 - 19:00
Hold Dates	9/8/2018 - 9/9/2018 00:00 - 23:59
Open or Closed to the Public	Closed
Generic Conditions	*Certain service and personnel fees required by jurisdictional agencies are not collected by FilmL.A. Any such fees must be paid directly to the appropriate agency, and a separate invoice will be provided to the permittee. All travel lanes and bike lanes shall be closed per the WATCH manual. Community Survey Obtained Equipment staging and vehicles may park on one side of the street only. May not interfere with adjacent traffic lanes or adjacent bike lane Must Maintain 5' Clearance on Sidewalks/Walkways Must maintain local/emergency access No cast or crew parking on area streets No interference with merchant activity. Number of uniformed officers listed on the permit is a minimum requirement. Permittee remains responsible for deploying a sufficient number of uniformed officers to provide traffic and crowd control to ensure the safety of the film crew and the public. Traffic control must be done in accordance w/MUTCD Traffic Officers Required Uniformed officers shall have a copy of the film permit in their possession and are required to confirm that all traffic control signage devices are in place.
Please see attached document	WB.Lethal.142079.ValleyheartNS.pdf

NOT A PERMIT

FilmL.A., Inc.
6255 W Sunset Blvd, 12th Floor
Hollywood, CA 90028
t: (213)977-8600 - f: (213)977-8601
www.filmla.com

Summary Information — Location

Permit Number	F00142079	**Location Manager**	Timothy Hillman
Production Company	WARNER BROS TELEVISION PRODUCT...	Primary Phone	Mobile - 213-712-1637
Insured Company	WARNER BROS TELEVISION PRODUCT...	Secondary Phone	Office - 818-954-3077
Production Title	LETHAL WEAPON		

Equipment on Location

Type	Quantity
5 or 10 ton trucks	3
Catering Truck	2
Condors	1
Cranes	1
Cube Trucks	2
Generator	3
Honey Wagons	1
Picture vehicles	12
Portable restrooms	2
Scissor Lifts	1
Semi Trucks	6
Stakebed Trucks	6
Trailers	6
Vans	6

Personnel on Location

Type	Quantity
Cast	5
Crew	75
Extras	15
Off-Duty/Retired LAPD Officer(s)	2

Filming Activities Atmospheric Smoke Effects; Camera in car; Camera on sticks; Drive by; Drive ups & away; Equipment on property; Equipment on sidewalk & street; Equipment on sidewalk, in curb lane & across street; Handheld equipment; Interior and exterior dialogue; Intermittent pedestrian control; Intermittent traffic control - 2 minutes standard; Breakfast scene and exterior dialogue with drive up and away.; (Prep: 1 truck allowed to be in front of location to load/unload and to park at 4032 Whitsett Ave);

Jurisdiction **Political:** Los Angeles City - Council District 02 **Police:** Los Angeles Police Department **Fire:** Los Angeles City

Thomas Guide **Page:** 562 **Grid:** F5

Approvals

LOS ANGELES CITY POLICE DEPARTMENT	Gabriel Aleman
FILMLA. CLOSURES	Jennifer Morelos
LOS ANGELES CITY DEPARTMENT OF PUBLIC WORKS	Jessica Castro

Coordinator Note *LOCATION CANCELED PER T HILLMAN 9/7; NOTIFICATION AND POSTING FEES STILL DUE*

NOT A PERMIT

FilmL.A., Inc.
6255 W Sunset Blvd, 12th Floor
Hollywood, CA 90028
t: (213)977-8600 - f: (213)977-8601
www.filmla.com

Summary Information — Location

Permit Number	F00142079	**Location Manager**	Timothy Hillman
Production Company	WARNER BROS TELEVISION PRODUCT...	Primary Phone	Mobile - 213-712-1637
Insured Company	WARNER BROS TELEVISION PRODUCT...	Secondary Phone	Office - 818-954-3077
Production Title	LETHAL WEAPON		

Parking

Base Camp
Location Type : Other Location
4032 Whitsett Ave, Los Angeles, CA, 91604

Crew Parking
Location Type : Other Location
4000 Warner Blvd, Burbank, CA, 91505

Posting "No Parking" signs B/S WILKINSON, VALLEYHEART 300 FT. NORTH

Approximate Footage 301 - 600 **Log Number** 215149

Date(s) 9/11/2018 to 9/11/2018 **Time(s)** 07:00 to 19:00

Lane / Full Closure N/S VALLEYHEART, WHITSETT TO RHODES

Approximate Footage 0 - 300

Date(s) 9/10/2018 to 9/10/2018 **Time(s)** 05:00 to 22:00

NOT A PERMIT

FilmL.A., Inc.
6255 W Sunset Blvd, 12th Floor
Hollywood, CA 90028
t: (213)977-8600 - f: (213)977-8601
www.filmla.com

Summary Information

Location

Permit Number	F00142079	**Location Manager**	Timothy Hillman
Production Company	WARNER BROS TELEVISION PRODUCT...	Primary Phone	Mobile - 213-712-1637
Insured Company	WARNER BROS TELEVISION PRODUCT...	Secondary Phone	Office - 818-954-3077
Production Title	LETHAL WEAPON		

This location has been CANCELED

Location Address Golden State Hwy Old Rd, CA, 91384

Location Type Road

Prep Dates 9/10/2018 - 9/10/2018 12:00 - 06:00 1 day

Film Dates 9/11/2018 - 9/11/2018 05:00 - 19:00 1 day

Strike Dates 9/11/2018 - 9/11/2018 19:00 - 22:00

Open or Closed to the Public Open

Generic Conditions

*Certain service and personnel fees required by jurisdictional agencies are not collected by FilmL.A. Any such fees must be paid directly to the appropriate agency, and a separate invoice will be provided to the permittee.
May not interfere with adjacent traffic lanes or adjacent bike lane
Must contact local sheriff department ½ hour prior to any brandishing of weapons, gunfire, special effects, or aerial activity.
Must Maintain 5' Clearance on Sidewalks/Walkways
Must maintain local/emergency access
Must post "ROAD WORK AHEAD" signs, which must remain up until all activities on the roadway have been completed.
No cast or crew parking on area streets
No interference with merchant activity.
No steps from trailers, trucks or motorhomes may be facing road
Number of uniformed officers listed on the permit is a minimum requirement.
Permittee remains responsible for deploying a sufficient number of uniformed officers to provide traffic and crowd control to ensure the safety of the film crew and the public.
Traffic control must be done in accordance w/MUTCD
Traffic Officers Required
Uniformed officers shall have a copy of the film permit in their possession and are required to confirm that all traffic control signage devices are in place.

Equipment on Location

Type	Quantity
5 or 10 ton trucks	3
Cast/Crew vehicles	40

Personnel on Location

Type	Quantity
Cast	5
Crew	50
LA County FSA	1

NOT A PERMIT

FilmL.A., Inc.
6255 W Sunset Blvd, 12th Floor
Hollywood, CA 90028
t: (213)977-8600 - f: (213)977-8601
www.filmla.com

Summary Information — Location

Permit Number	F00142079	**Location Manager**	Timothy Hillman
Production Company	WARNER BROS TELEVISION PRODUCT...	Primary Phone	Mobile - 213-712-1637
Insured Company	WARNER BROS TELEVISION PRODUCT...	Secondary Phone	Office - 818-954-3077
Production Title	LETHAL WEAPON		

Catering Truck	2	assigned	
Cranes	1	Sheriff/CHP	2
Cube Trucks	2		
Generator	2		
Picture vehicles	4		
Portable restrooms	1		
Semi Trucks	4		
Stakebed Trucks	4		
Trailers	4		
Vans	4		

Filming Activities Brandishing weapons; Camera in car; Camera on sticks; Car-to-Car; Drive by; Drive ups & away; Driving shots; Equipment on property; Equipment on sidewalk & street; Equipment on sidewalk, in curb lane & across street; Exterior Dialogue; Handheld equipment; Intermittent pedestrian control; Intermittent traffic control - 2 minute standard (except 0700-0900 hrs & 1500-1900 hrs); Near hits & misses; Running & tow shots.; Semi truck overtaken by semi tractor and simulated hijacking takes place; Simulated gunfire with solid plug guns.;

Gunfire

Shot Type	Load Type	No. Takes Per Day	No. Times Per Take
Exterior Non-gun/Low Audible Gunfire Effect	1/4 load	10 - 15	10 - 15

Approvals

LOS ANGELES COUNTY ROAD DEPARTMENT - SANTA CLARITA (PO2)	Hooman Abarkohanai
LOS ANGELES COUNTY PUBLIC WORKS - FINAL APPROVERS	Tenasha Bennett

Coordinator Note 18-2745-149

Coordinator Note A film permit does not grant a right to film artwork or trademarked properties, logos or other images. Consultation with legal counsel is recommended if artwork or trademarked properties, logos or images are filmed.
No stopping/setting up/parking in front of merchants without prior approval.
No activities/equipment/vehicles within 300' of residents prior to 0700 hrs or after 2200 hrs on weekdays.
No blocking of exits/entrances/driveways.
No cabling or light setups.
May not compromise fire/emergency protection systems without presence of

NOT A PERMIT

FilmL.A., Inc.
6255 W Sunset Blvd, 12th Floor
Hollywood, CA 90028
t: (213)977-8600 - f: (213)977-8601
www.filmla.com

Summary Information — Location

Permit Number	F00142079	**Location Manager**	Timothy Hillman
Production Company	WARNER BROS TELEVISION PRODUCT...	Primary Phone	Mobile - 213-712-1637
Insured Company	WARNER BROS TELEVISION PRODUCT...	Secondary Phone	Office - 818-954-3077
Production Title	LETHAL WEAPON		

FSA/FSO.
Must obtain separate permits for use of any Los Angeles County facilities.
Must contact Angeles National Forest directly for a permit.

Coordinator Note *LOCATION CANCELED PER T HILLMAN 9/10; COUNTY FIRE REVIEW AND COUNTY ROAD FEES STILL DUE FOR 1 DAY OF ROAD USAGE*

Parking

Base Camp
Location Type : Filming Location

Crew Parking
Location Type : To Be Determined

Posting "No Parking" signs E/S GOLDEN STATE HIWAY CURB LANE FROM TEMPLIN HWY 150 FT. NORTH

Approximate Footage County Parking **Log Number**

Date(s) 9/11/2018 to 9/11/2018 **Time(s)** 05:00 to 22:00

NOT A PERMIT

FilmL.A., Inc.
6255 W Sunset Blvd, 12th Floor
Hollywood, CA 90028
t: (213)977-8600 - f: (213)977-8601
www.filmla.com

Summary Information — Location

Permit Number	F00142079	**Location Manager**	Timothy Hillman
Production Company	WARNER BROS TELEVISION PRODUCT...	Primary Phone	Mobile - 213-712-1637
Insured Company	WARNER BROS TELEVISION PRODUCT...	Secondary Phone	Office - 818-954-3077
Production Title	LETHAL WEAPON		

Location Address 4057 Wilkinson Ave, Studio City, CA, 91604

Location Type Private Residence

Prep Dates 9/13/2018 - 9/13/2018 07:00 - 19:00 1 day

Film Dates 9/14/2018 - 9/14/2018 06:00 - 23:59 1 day

Strike Dates 9/17/2018 - 9/17/2018 07:00 - 19:00

Hold Dates 9/15/2018 - 9/16/2018 00:00 - 23:59

Open or Closed to the Public Closed

Generic Conditions

*Certain service and personnel fees required by jurisdictional agencies are not collected by FilmL.A. Any such fees must be paid directly to the appropriate agency, and a separate invoice will be provided to the permittee.
All travel lanes and bike lanes shall be closed per the WATCH manual.
Community Survey Obtained
Equipment staging and vehicles may park on one side of the street only.
May not interfere with adjacent traffic lanes or adjacent bike lane
Must Maintain 5' Clearance on Sidewalks/Walkways
Must maintain local/emergency access
No cast or crew parking on area streets
No interference with merchant activity.
Number of uniformed officers listed on the permit is a minimum requirement.
Permittee remains responsible for deploying a sufficient number of uniformed officers to provide traffic and crowd control to ensure the safety of the film crew and the public.
Traffic control must be done in accordance w/MUTCD
Traffic Officers Required
Uniformed officers shall have a copy of the film permit in their possession and are required to confirm that all traffic control signage devices are in place.

Please see attached document Valleyheart Dr btwn Whitsett Ave Rhodes Ave NS curb - Lethal Weapon (9-14-18).pdf

Equipment on Location

Type	Quantity
5 or 10 ton trucks	3
Catering Truck	2

Personnel on Location

Type	Quantity
Cast	5
Crew	75

NO PERMIT

FilmL.A., Inc.
6255 W Sunset Blvd, 12th Floor
Hollywood, CA 90028
t: (213)977-8600 - f: (213)977-8601
www.filmla.com

Summary Information — Location

Permit Number	F00142079	**Location Manager**	Timothy Hillman
Production Company	WARNER BROS TELEVISION PRODUCT...	Primary Phone	Mobile - 213-712-1637
Insured Company	WARNER BROS TELEVISION PRODUCT...	Secondary Phone	Office - 818-954-3077
Production Title	LETHAL WEAPON		

Condors	1	Extras	15
Cranes	1	Off-Duty/Retired LAPD Officer(s)	2
Cube Trucks	2		
Generator	3		
Honey Wagons	1		
Picture vehicles	12		
Portable restrooms	2		
Scissor Lifts	1		
Semi Trucks	6		
Stakebed Trucks	6		
Trailers	6		
Vans	6		

Filming Activities Atmospheric Smoke Effects; Camera in car; Camera on sticks; Drive by; Drive ups & away; Equipment on property; Equipment on sidewalk & street; Equipment on sidewalk, in curb lane & across street; Handheld equipment; Interior and exterior dialogue; Intermittent pedestrian control; Intermittent traffic control - 2 minutes standard; Breakfast scene and exterior dialogue with drive up and away.;

Jurisdiction **Political:** Los Angeles City - Council District 02 **Police:** Los Angeles Police Department **Fire:** Los Angeles City

Thomas Guide **Page:** 562 **Grid:** F5

Approvals LOS ANGELES CITY POLICE DEPARTMENT — Vincent Aguirre
FILMLA. CLOSURES — Adrian Fayad

Parking

Base Camp
Location Type : Other Location
4032 Whitsett Ave, Los Angeles, CA, 91604

Crew Parking
Location Type : Other Location
4000 Warner Blvd, Burbank, CA, 91505

Parking Notes
SPOT CHECK APPROVED - BASE CAMP & PARKING ONLY

INSP. JUMAANE

Posting "No Parking" signs B/S VALLEYHEART, WHITSETT RHODES
B/S WILKINSON ST., VALLEYHEART NORTH 300 FT.

NOT A PERMIT

FilmL.A., Inc.
6255 W Sunset Blvd, 12th Floor
Hollywood, CA 90028
t: (213)977-8600 - f: (213)977-8601
www.filmla.com

Summary Information — Location

Permit Number	F00142079	**Location Manager**	Timothy Hillman
Production Company	WARNER BROS TELEVISION PRODUCT...	Primary Phone	Mobile - 213-712-1637
Insured Company	WARNER BROS TELEVISION PRODUCT...	Secondary Phone	Office - 818-954-3077
Production Title	LETHAL WEAPON		

Approximate Footage more than 1800 **Log Number** 215411

Date(s) 9/14/2018 to 9/14/2018 **Time(s)** 05:00 to 22:00

Posting "No Parking" signs B/S VALLEYHEART, WHITSETT RHODES
B/S WILKINSON ST., VALLEYHEART NORTH 300 FT.

CANCELED. FEES DUE FOR 9/10

Approximate Footage more than 1800 **Log Number** 215143

Date(s) 9/10/2018 to 9/10/2018 **Time(s)** 05:00 to 22:00

Posting "No Parking" signs N/S VALLEYHEART FROM WHITSETT TO WILKINSON
W/S WILKINSON FROM VALLEYHEART 300 FT. NORTH

CANCELED. POSSIBLE FEES DUE

Approximate Footage 301 - 600 **Log Number** 215412

Date(s) 9/14/2018 to 9/14/2018 **Time(s)** 07:00 to 19:00

Posting "No Parking" signs B/S WILKINSON, VALLEYHEART 300 FT. NORTH

Approximate Footage 301 - 600 **Log Number** 215413

Date(s) 9/17/2018 to 9/17/2018 **Time(s)** 07:00 to 19:00

Lane / Full Closure N/S CURB LANE OF VALLEYHEART, WHITSETT TO RHODES

Approximate Footage 0 - 300

Date(s) 9/14/2018 to 9/14/2018 **Time(s)** 05:00 to 22:00

NOT A PERMIT

Permit #F001420729

W20-1

W20-5

W1-6 (L)

C30(CA)

R3-7

Ⓢ TRAFFIC SIGNAL

● TRAFFIC CONE

TYPE I W/ SIGN

HIGH LEVEL WARNING DEVICE

ALL TRAFFIC CONTROL WILL BE INSTALLED TO MEET OR EXCEED THE LATEST CA-MUTCD MINIMUM REQUIREMENTS

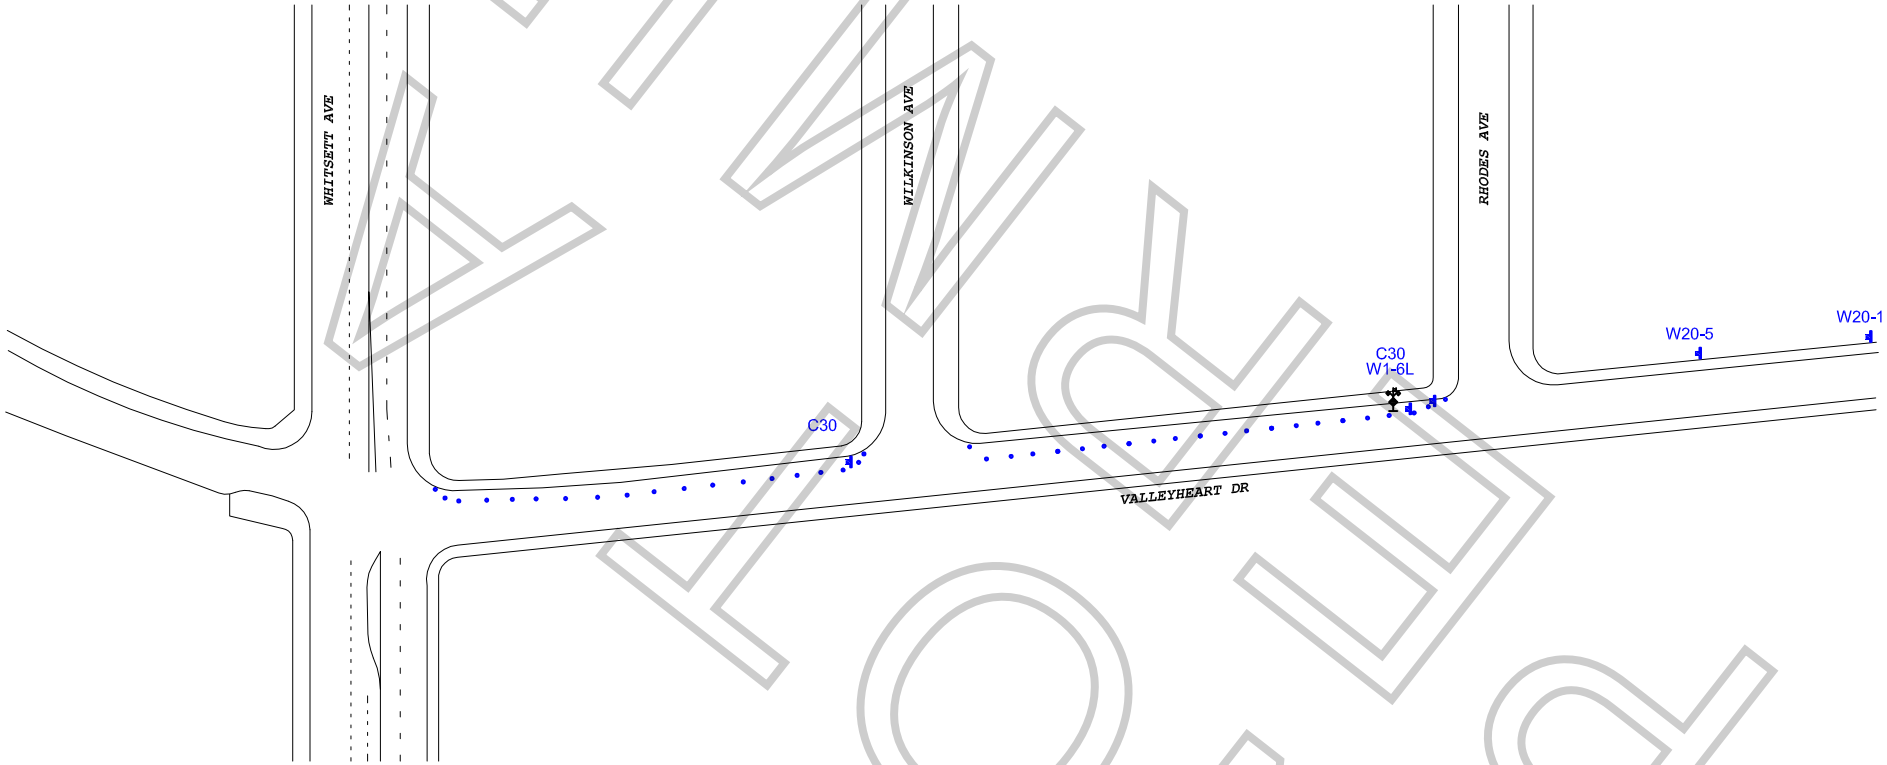

KLIWK ONA

WORK ZONE TRAFFIC CONTROL PLAN
GENERAL NOTES

1. DATE/TIME: 9-10-18 FROM 05:00 HOURS TO 22:00 HOURS.

2. ALL SIGNING, STRIPING, AND TRAFFIC CONTROL DEVICES SHALL CONFORM TO THE (CURRENT) STATE OF CALIFORNIA DEPARTMENT OF TRANSPORTATION (CALTRANS) STANDARD PLANS AND STANDARD SPECIFICATIONS, CALIFORNIA MUTCD, AND ANY ADDENDUMS THERETO, AND AS SHOWN ON THESE PLANS, SYMBOLS AND ABBREVIATIONS USED ARE SHOWN ON CALTRANS STANDARD PLANS.
3. THERE WILL BE NO INTERFERENCE WITH TRAFFIC SIGNALS OR CROSSWALKS.
4. CONES WILL BE 28" MINIMUM HEIGHT AND HAVE REFLECTORIZED SLEEVES FOR NIGHT WORK.
5. POLICE WILL DIRECT TRAFFIC IF NECESSARY.

TCP FOR:	WARNER BROTHERS TV: "LETHAL WEAPON"
LOCATION:	NORTH SIDE CURB LANE OF VALLEYHEART DR WHITSETT AVE TO RHODES AVE STUDIO CITY, CALIFORNIA
CONTACT:	TIM HILLMAN PH# 213-712-1637
	JCL TRAFFIC SERVICES (213) 622-9775 C31-CA Lic # 805357
DATE / REVISIONS	DRAFTER: MARIO MENJIVAR SCALE: N.T.S. FILM LA: NK

Permit #F001420729

W20-1

W20-5

W1-6 (L)

C30(CA)

R3-7

Ⓢ TRAFFIC SIGNAL

● TRAFFIC CONE

TYPE I W/ SIGN

HIGH LEVEL WARNING DEVICE

ALL TRAFFIC CONTROL WILL BE INSTALLED TO MEET OR EXCEED THE LATEST CA-MUTCD MINIMUM REQUIREMENTS

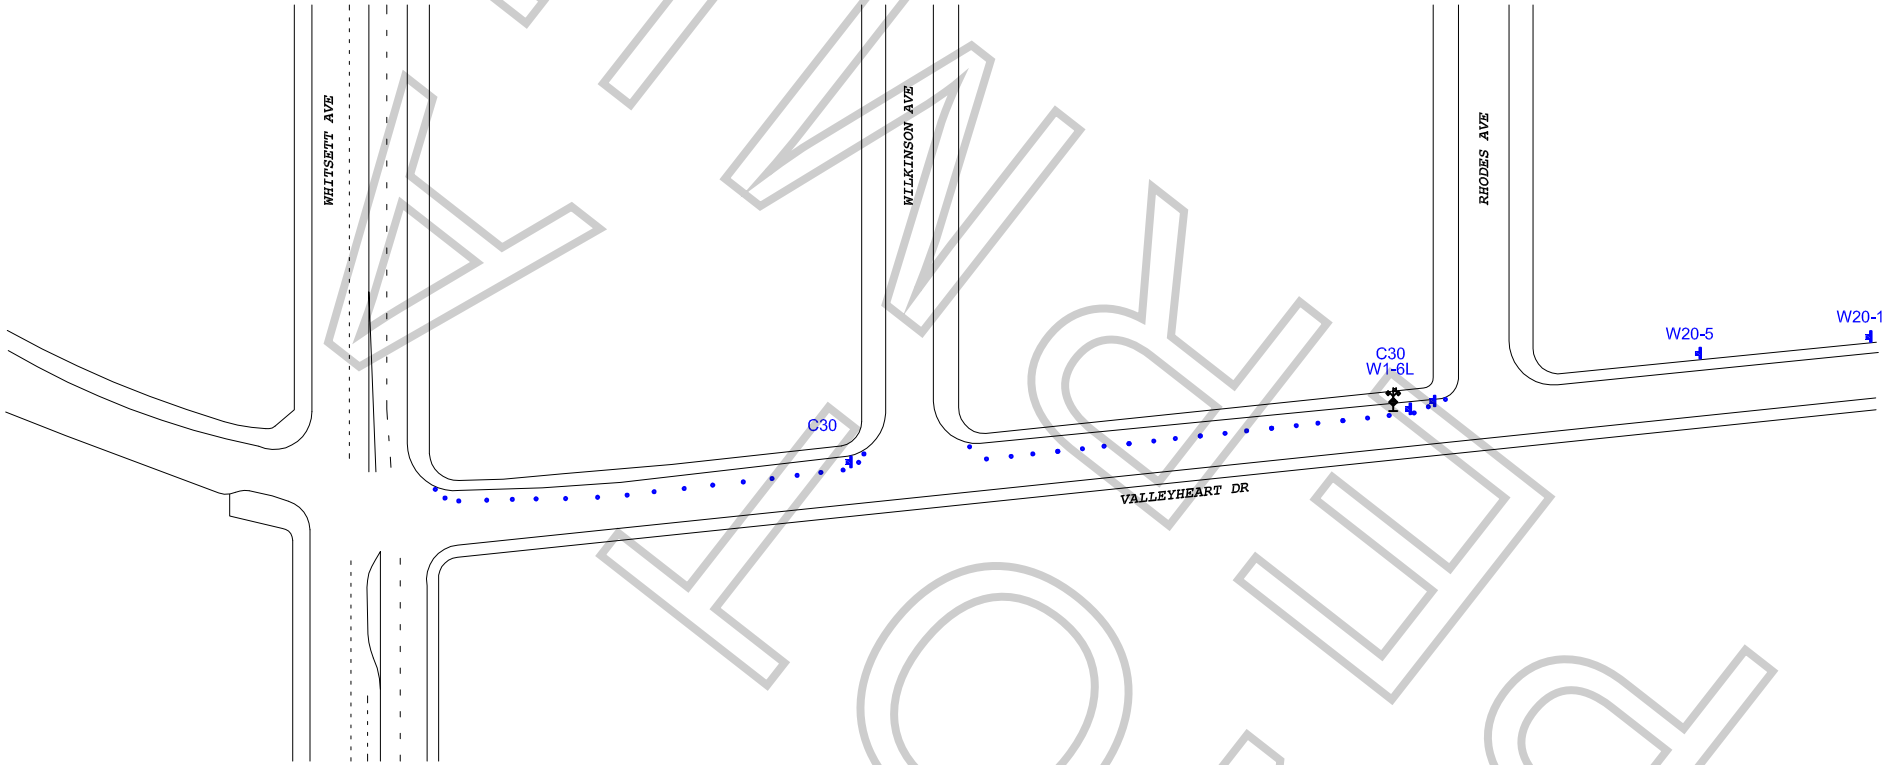

FINAL

WORK ZONE TRAFFIC CONTROL PLAN
GENERAL NOTES

1. DATE/TIME: 9-14-18 FROM 05:00 HOURS TO 22:00 HOURS.

2. ALL SIGNING, STRIPING, AND TRAFFIC CONTROL DEVICES SHALL CONFORM TO THE (CURRENT) STATE OF CALIFORNIA DEPARTMENT OF TRANSPORTATION (CALTRANS) STANDARD PLANS AND STANDARD SPECIFICATIONS, CALIFORNIA MUTCD, AND ANY ADDENDUMS THERETO, AND AS SHOWN ON THESE PLANS, SYMBOLS AND ABBREVIATIONS USED ARE SHOWN ON CALTRANS STANDARD PLANS.
3. THERE WILL BE NO INTERFERENCE WITH TRAFFIC SIGNALS OR CROSSWALKS.
4. CONES WILL BE 28" MINIMUM HEIGHT AND HAVE REFLECTORIZED SLEEVES FOR NIGHT WORK.
5. POLICE WILL DIRECT TRAFFIC IF NECESSARY.

TCP FOR:	WARNER BROTHERS TV: "LETHAL WEAPON"
LOCATION:	NORTH SIDE CURB LANE OF VALLEYHEART DR WHITSETT AVE TO RHODES AVE STUDIO CITY, CALIFORNIA
CONTACT:	TIM HILLMAN PH# 213-712-1637
	JCL TRAFFIC SERVICES (213) 622-9775 C31-CA Lic # 805357
DATE / REVISIONS	DRAFTER: MARIO MENJIVAR SCALE: N.T.S. FILM LA: NK